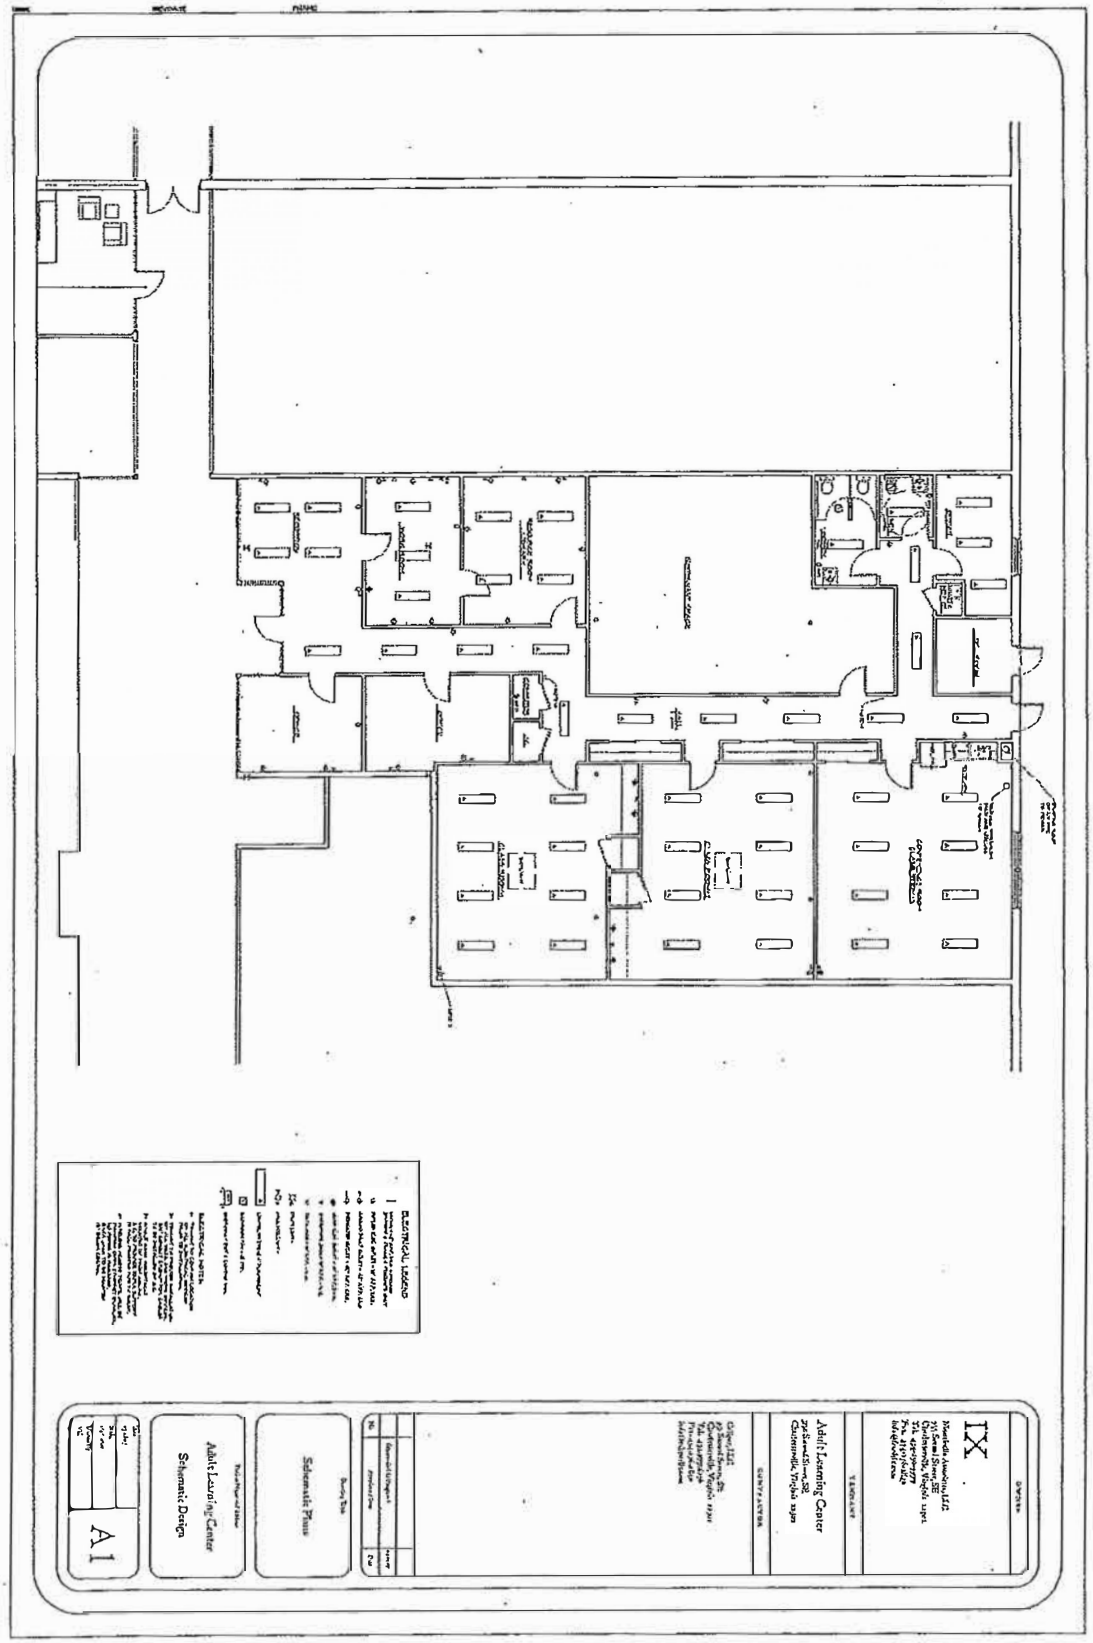ADDENDUM A
Floor Plan